82-W-52X/54

82-W-25X
484 ±2

82-W-23X
492 ±2

285 280 275 270 265 260 255 250 245 240 235 230 225 220 215 213

FLAG

SURFACE ELEVATIONS

SURFACE IN TIME

500 400 300 200 100 0 0.5 1.0 1.5 2.0 2.5 3.0 3.5 0 10 20

601 501 401 301 201 101 1

246-06-05-115
GEO-X SYSTEMS LTD.
CALGARY, ALBERTA

LINE: 82-W-52X/54 TYPE: M-NP
DIRECTION → E. MIGRATED
PROJECT: SAMMON'S CREEK
LOCATION: DISTRICT OF MACKENZIE NTS 106N
CLIENT: PETRO-CANADA EXPLORATION INC.

SHOT BY WESTERN GEOPHYSICAL, PTY 362 DATE 3/82

SPREAD : 1584 m - 33 m x 33 m - 1584 m
SOURCE : 2 kg at 18 m.
RECEIVERS : GEOSPACE 20D, 10 Hz, 9 OVER 53 m.
SOURCE INTERVAL : 132 m. GROUP INTERVAL : 33 m.

AMPLIFIERS : DFS V FIELD FILTER : 8-128 Hz. NOTCH OUT
GAIN MODE : IFP TAPE FORMAT : SEG B

PROCESSED AT GEO-X DATE 6/82

1 DIGITAL CONVERSION : SAMPLE RATE 2 ms
2 AMPLITUDE RECOVERY At^2

PREFILTER

3 DECONVOLUTION : TYPE SPIKING
OPERATOR LENGTH 60 ms. PREWHITENING 1 %
DESIGN GATE 400-2400 ms. SLOPING

4 STRUCTURAL CORRECTIONS
DATUM SEA LEVEL DATUM VELOCITY 3506 m./sec
PROCESSING DATUM - 300 ms.
☒ ELEVATIONS ☒ WEATHERING ☒ DRIFT

10 ANALYSIS STATISTICAL SURFACE CONSISTENT STATICS
5 11 MOVEOUT (5) PRELIMINARY (11) FINAL
6 SCALING
7 12 STATICS (7) SURFACE STACK RESIDUAL
(12) CROSS CORRELATION
( )
8 WORK SECTION DISPLAY
9 TRACE KILLS
13 MUTE DISTANCE (m.) 314 924 3168
TIME (ms.) 300 550-650 1700
14 GATHER FOLD 12
15 STACK STACK REEL
17 FILTER (17) 12/16-80/90, 0-2500 ms.
( ) 12/16-50/60, 2500-4000 ms.
( )
16 18 ADDITIONAL PROCESSING
(16) K-K MIGRATION
(18) TIME: 0-150, 250-1800, 2300, 3000-4000
% SCALE: 70, 100 , 120 , 250
19 EQUALIZATION 400-2400 ms.

Ottawa Ont.
James K1G 3P5
(613) 731-9571
Cable: TERRA

PROJ. NO. 246-06-05-115

LINE NO. 82-W-52X

PART NO. 1 OF 9 R.R. 8X

terra
2060 Walkley Rd. Ottawa, Ont.
Canada K1G 3P5
Tel. (613) 731-9671
Telex: 053-3502 Cable: TERRA

PROJ. NO. 2 4 6 - 0 6 - 0 5 - 1 1 5 LINE NO. 8 2 - W - 5 2 X PART NO. 2 OF 3 R.R. 8X

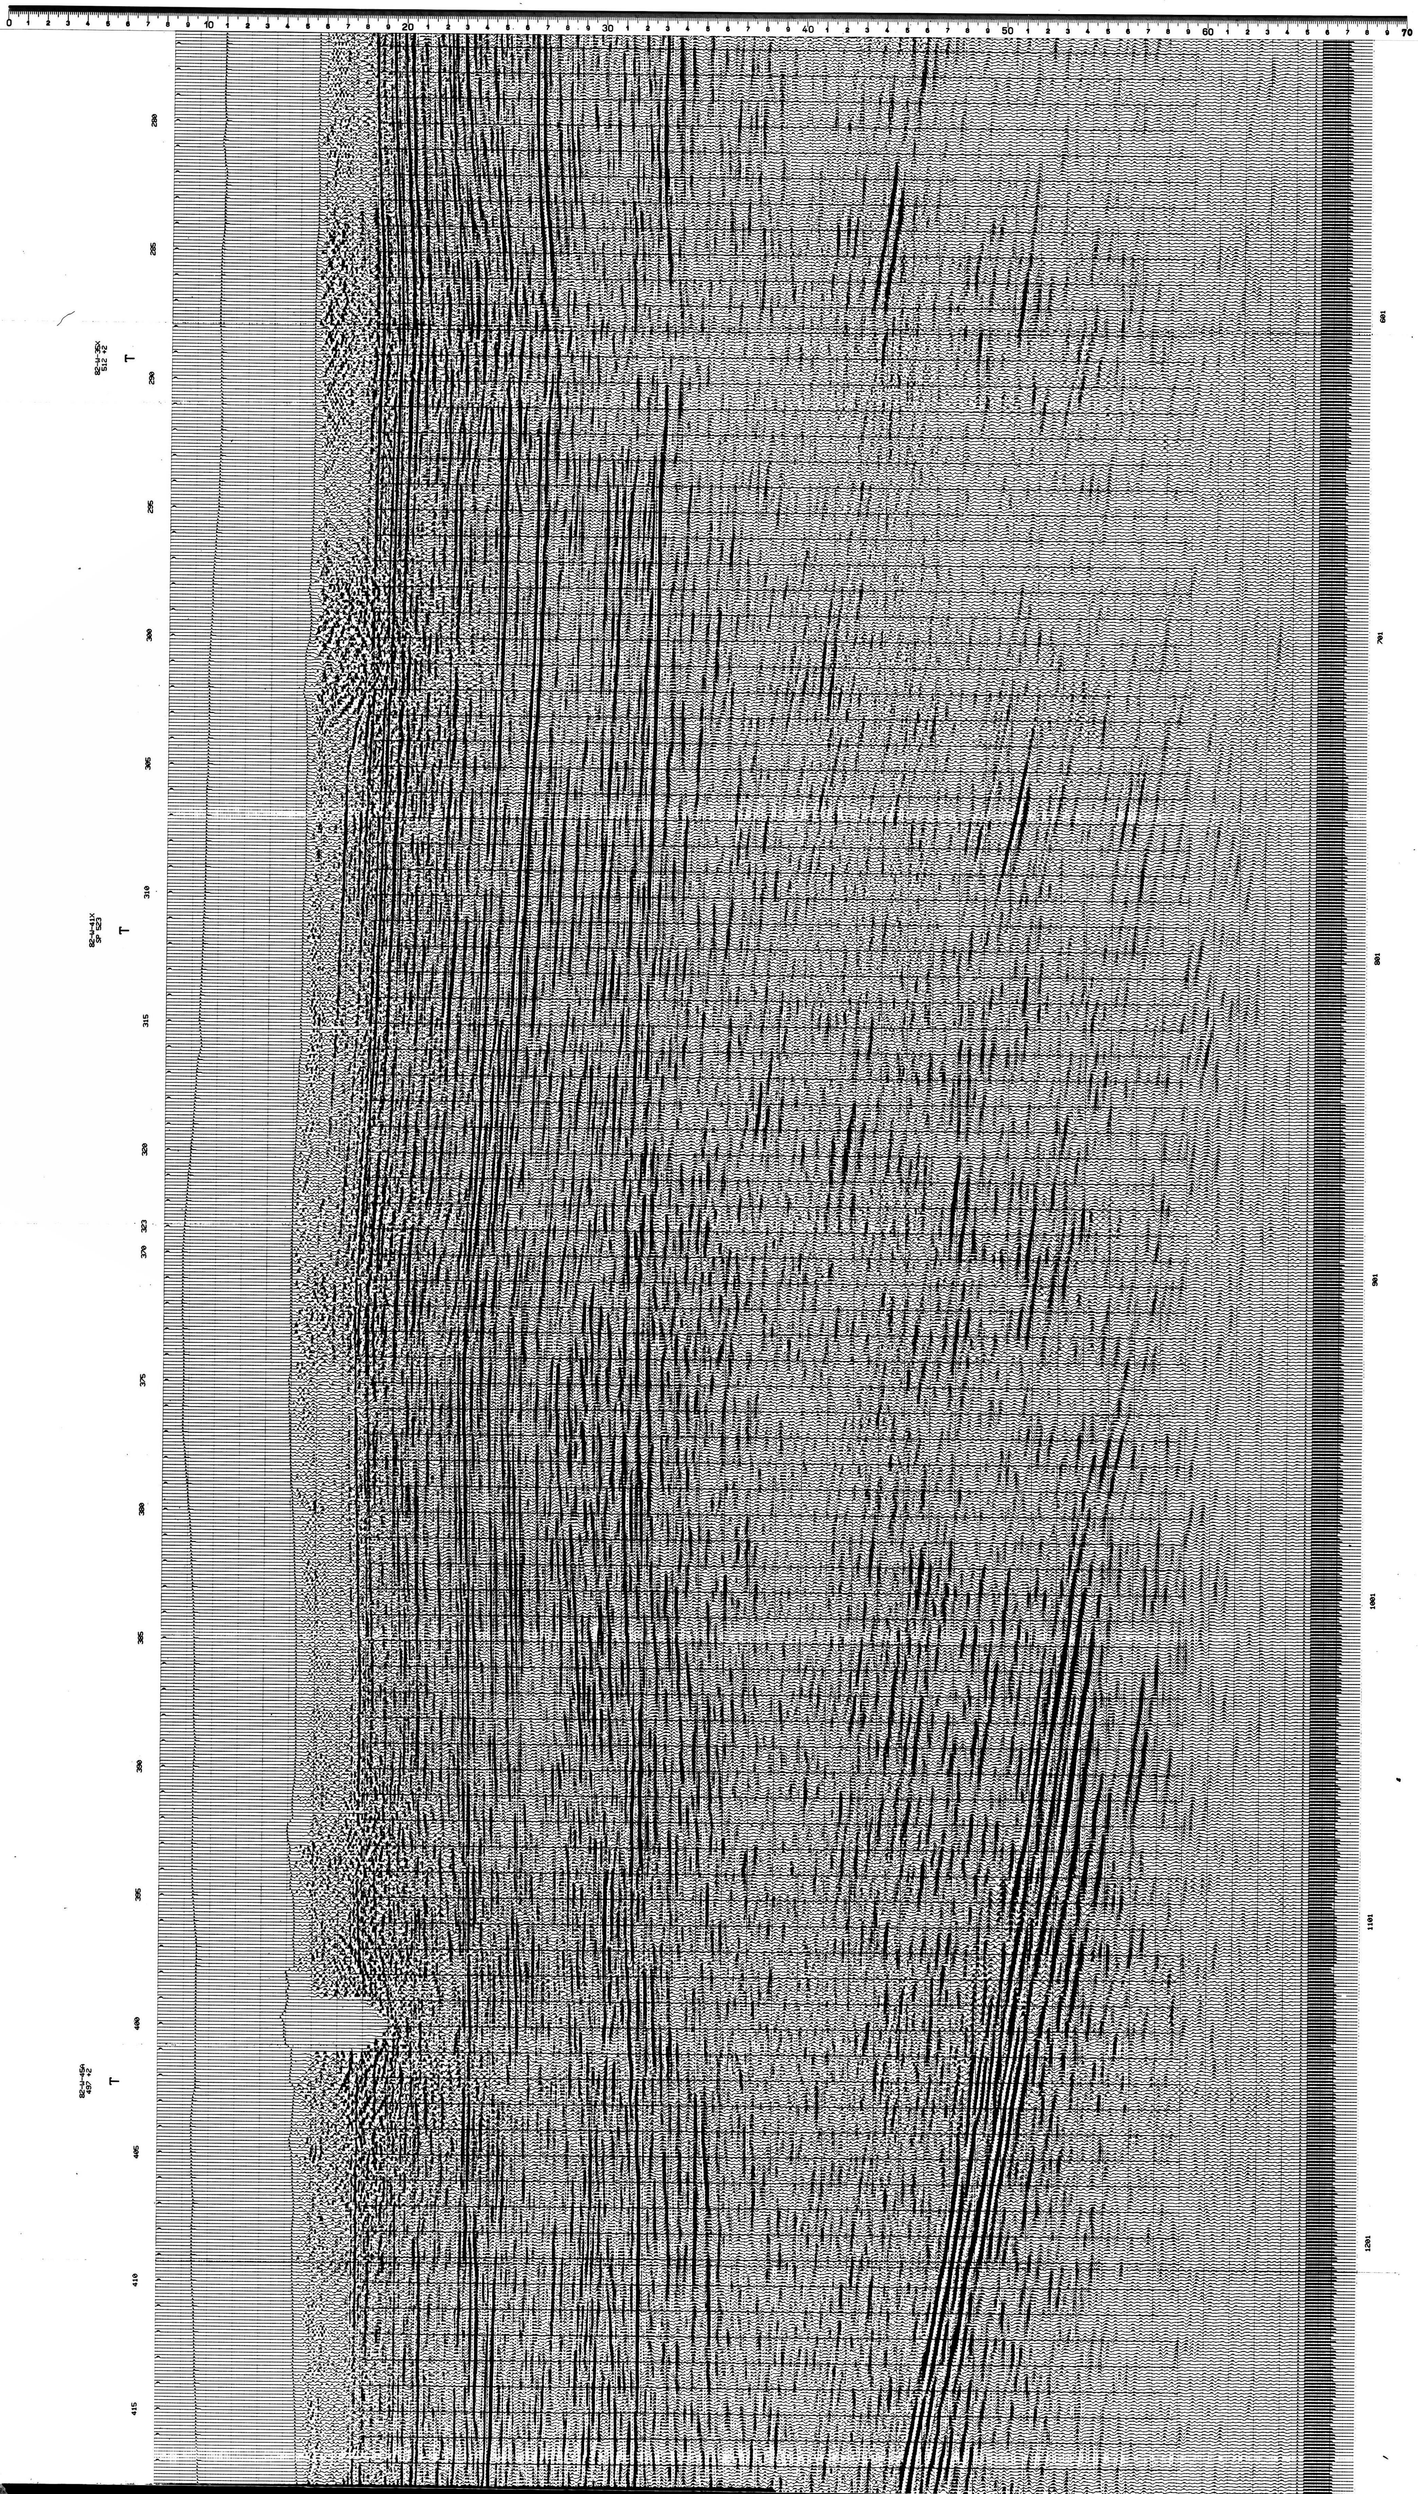

2060 Walkley Rd. Ottawa, Ont.
Canada K1G 3P5
Tel. (613) 731-9571
Telex: 053-3502 Cable: TERRA
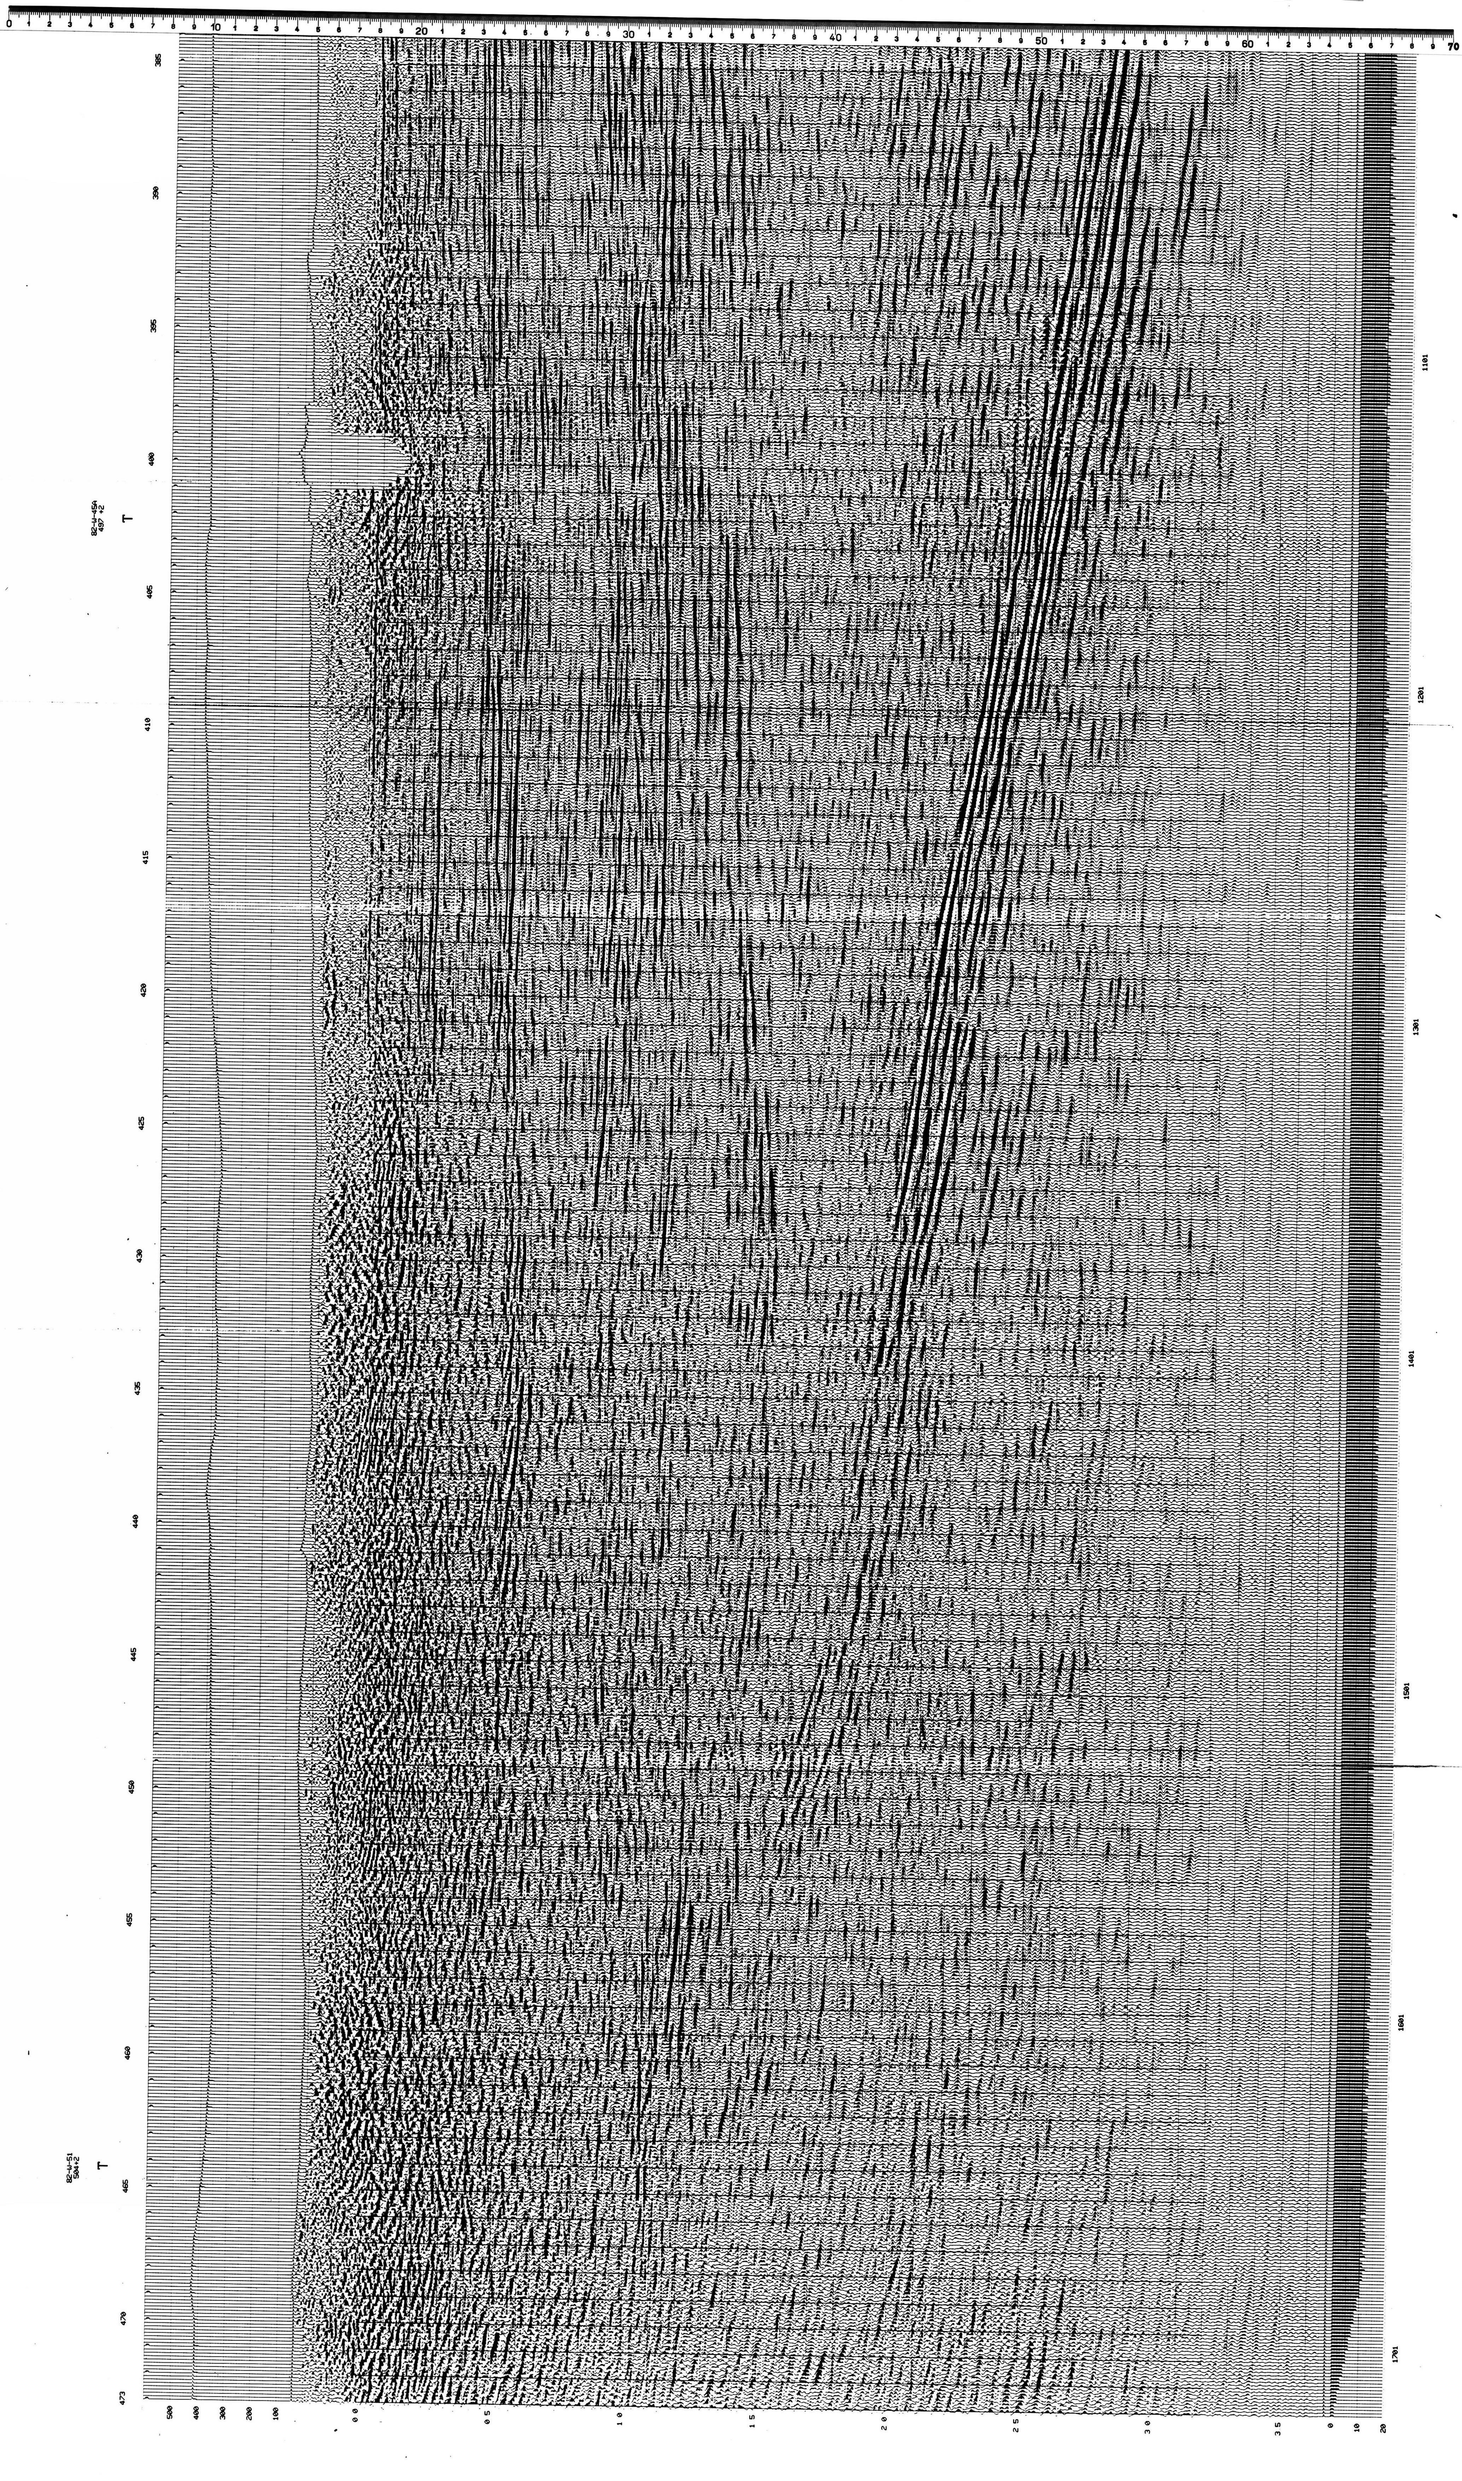
PROJ. NO. 2 4 6 - 0 6 - 0 5 - 1 1 5 LINE NO. 8 2 - W - 5 2 X PART NO. 3 OF 3 R.R. 8X