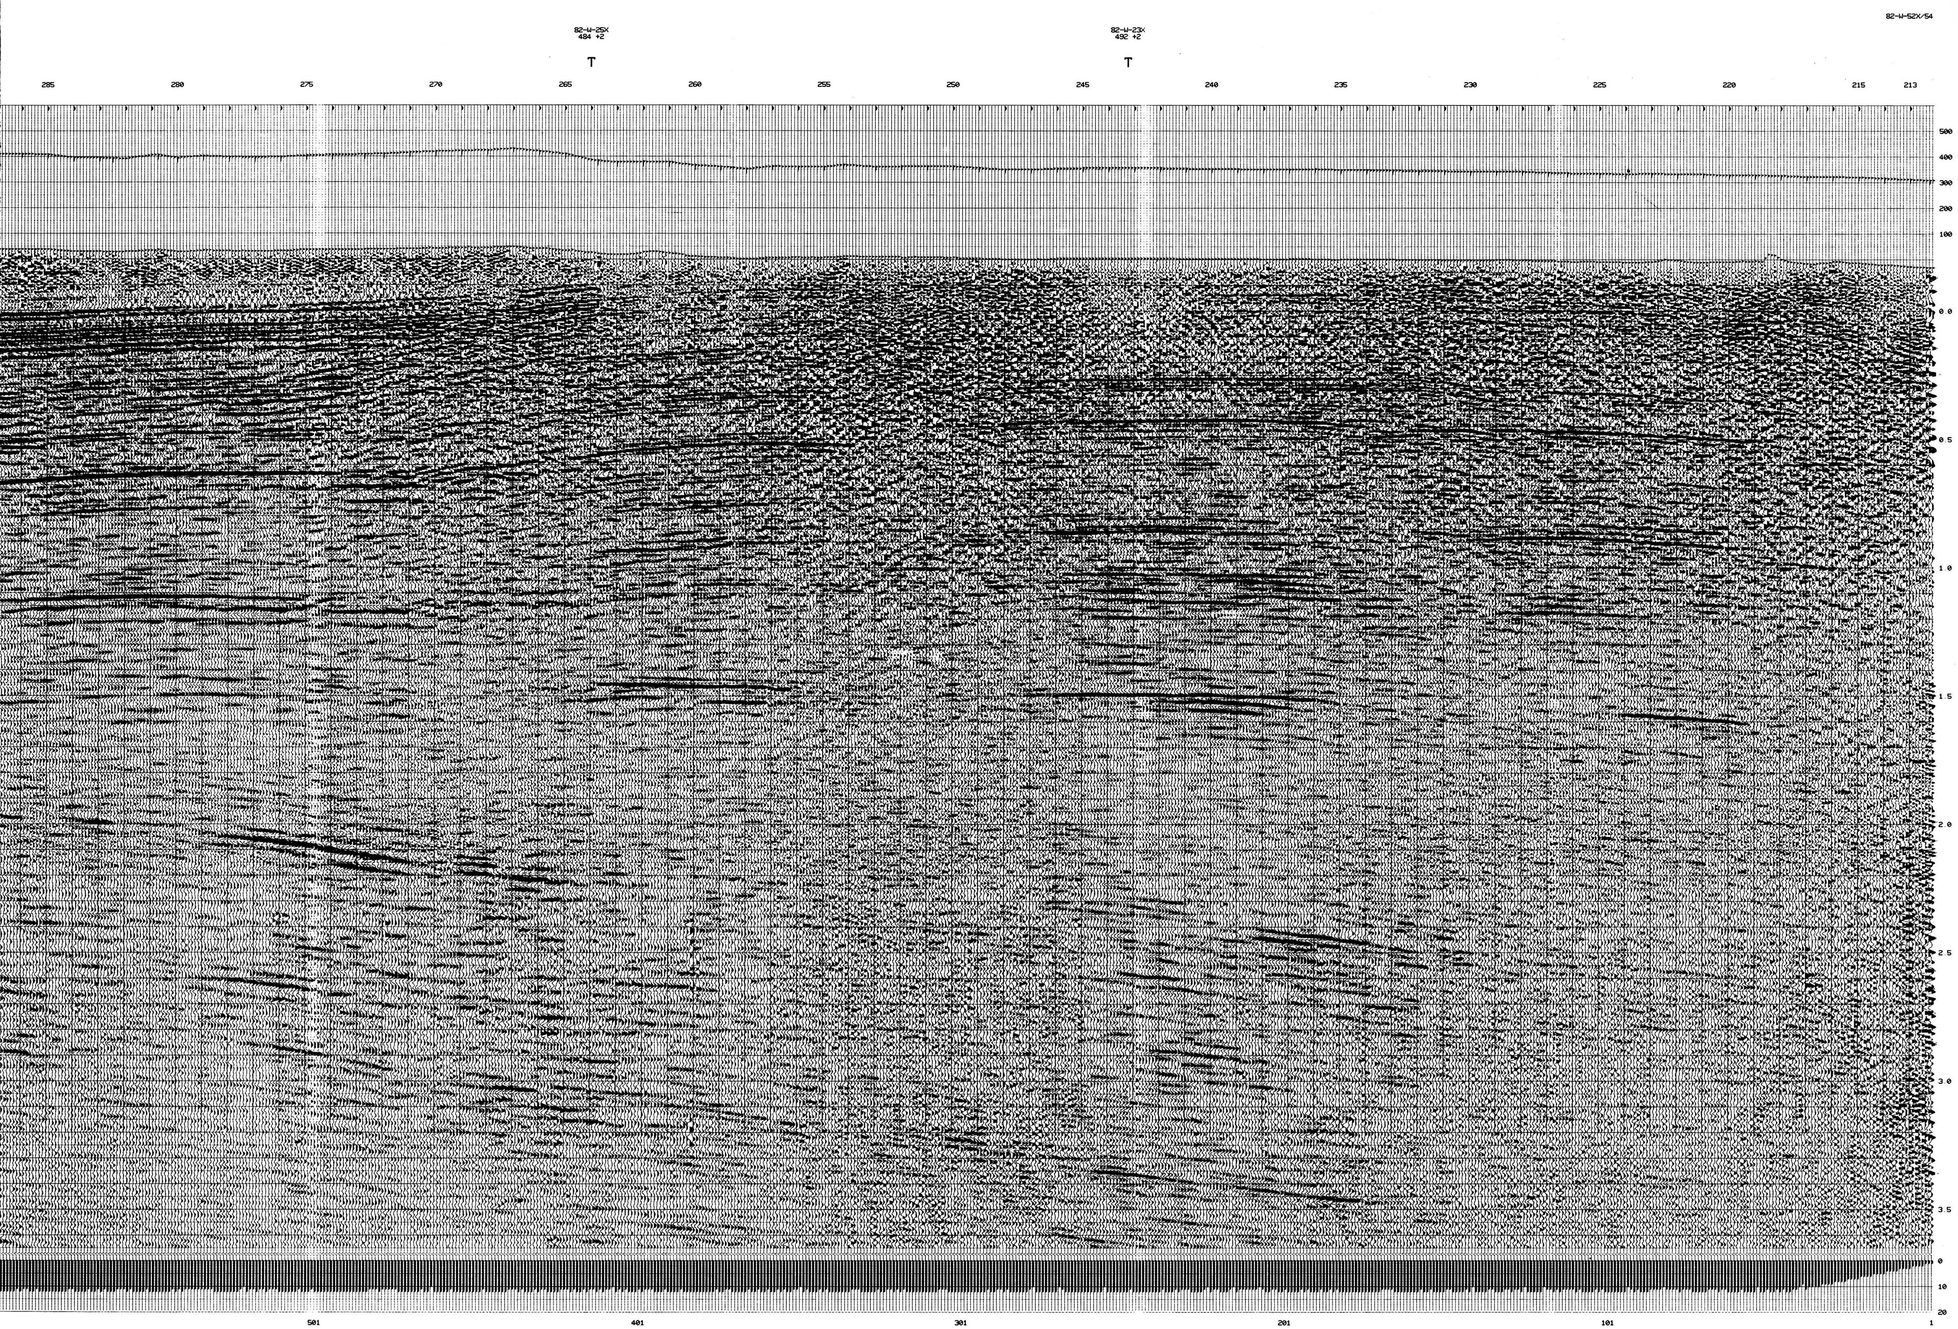

246-06-05-115

GEO-X SYSTEMS LTD.

CALGARY ALBERTA

FLAG

LINE: 82-W-52X/54 TYPE: S-RP
DIRECTION ——→ E.
PROJECT: SAMMON'S CREEK
LOCATION: DISTRICT OF MACKENZIE NTS 106H
CLIENT: PETRO-CANADA EXPLORATION INC.

SURFACE ELEVATIONS

SHOT BY WESTERN GEOPHYSICAL, PTY 362 DATE 3/82

SPREAD 1584 m - 33 m, - 33 m - 1584 m
SOURCE 2 kg of IBm
RECEIVERS GEOSPACE 200, 10 Hz, 9 OVER 53 m
SHOTS INTERVAL 132 m GROUP INTERVAL 33 m

SURFACE IN TIME

AMPLIFIERS DFS V FIELD FILTER 8-128 Hz NOTCH OUT
GAIN MODE IFP TAPE FORMAT SEG B

PROCESSED AT GEO-X DATE 6/82

1 DIGITAL CONVERSION SAMPLE RATE 2 ms
2 AMPLITUDE RECOVERY As
PREFILTER
3 DECONVOLUTION TYPE SPIKING
OPERATOR LENGTH 60 ms PREWHITENING 1%
DESIGN GATE 400-2400 ms SLOPING
4 STRUCTURAL CORRECTIONS
DATUM SEA LEVEL DATUM VELOCITY 3506 m/ms
PROCESSING DATUM - 300 m.s.
☒ ELEVATIONS ☒ WEATHERING ☒ DRIFT
10 ANALYSIS STATISTICAL SURFACE CONSISTENT STATICS
5 11 MOVEOUT (5) PRELIMINARY (11) FINAL
6 SCALING
7 12 STATICS (7) SURFACE STACK RESIDUAL
(12) CROSS CORRELATION
( )
8 WORK SECTION DISPLAY
9 TRACE KILLS
13 MUTE DISTANCE (m) 314 924 3168
TIME (ms) 300 550-650 1700
14 GATHER FOLD 12
15 STACK STACK REEL
16 FILTER (16) (2/16-80/90 Hz, 0-2500 ms
(2/16-50/60 Hz, 2500-4000 ms
17 ADDITIONAL PROCESSING
(7) LINEAR RAMP SCALING
TIME 0-30, 250-1600, 2300, 3000-4000
% SCALER 70, 100, 120, 140
18 EQUALIZATION 400-2400 ms

Terra Data Ltd.
Ottawa, Ont.
Canada K1G 3P5
Tel. (613) 731-8571
Telex: 053-3502 Cable: TERRA

PROJ. NO. 246-06-05-115

LINE NO. 82-W-52

PART NO. 1 OF 3 R.R. 82

1P238

2060 Walkley Rd.
Ottawa, Ont.
Canada K1G 3P5
Tel.(613) 731-8571
Telex: 053-3502 Code: TERRA

PROJ. NO. 2 4 6 - 0 6 - 0 5 - 1 1 5

LINE NO. 8 2 - W - 5 2

PART NO. 2 OF 3

R.R. 8X

2060 Walkley Rd. Ottawa, Ont.
Canada K1G 3P5
Tel. (613) 731-9571
Telex: 053-3502 Cable: TERRA
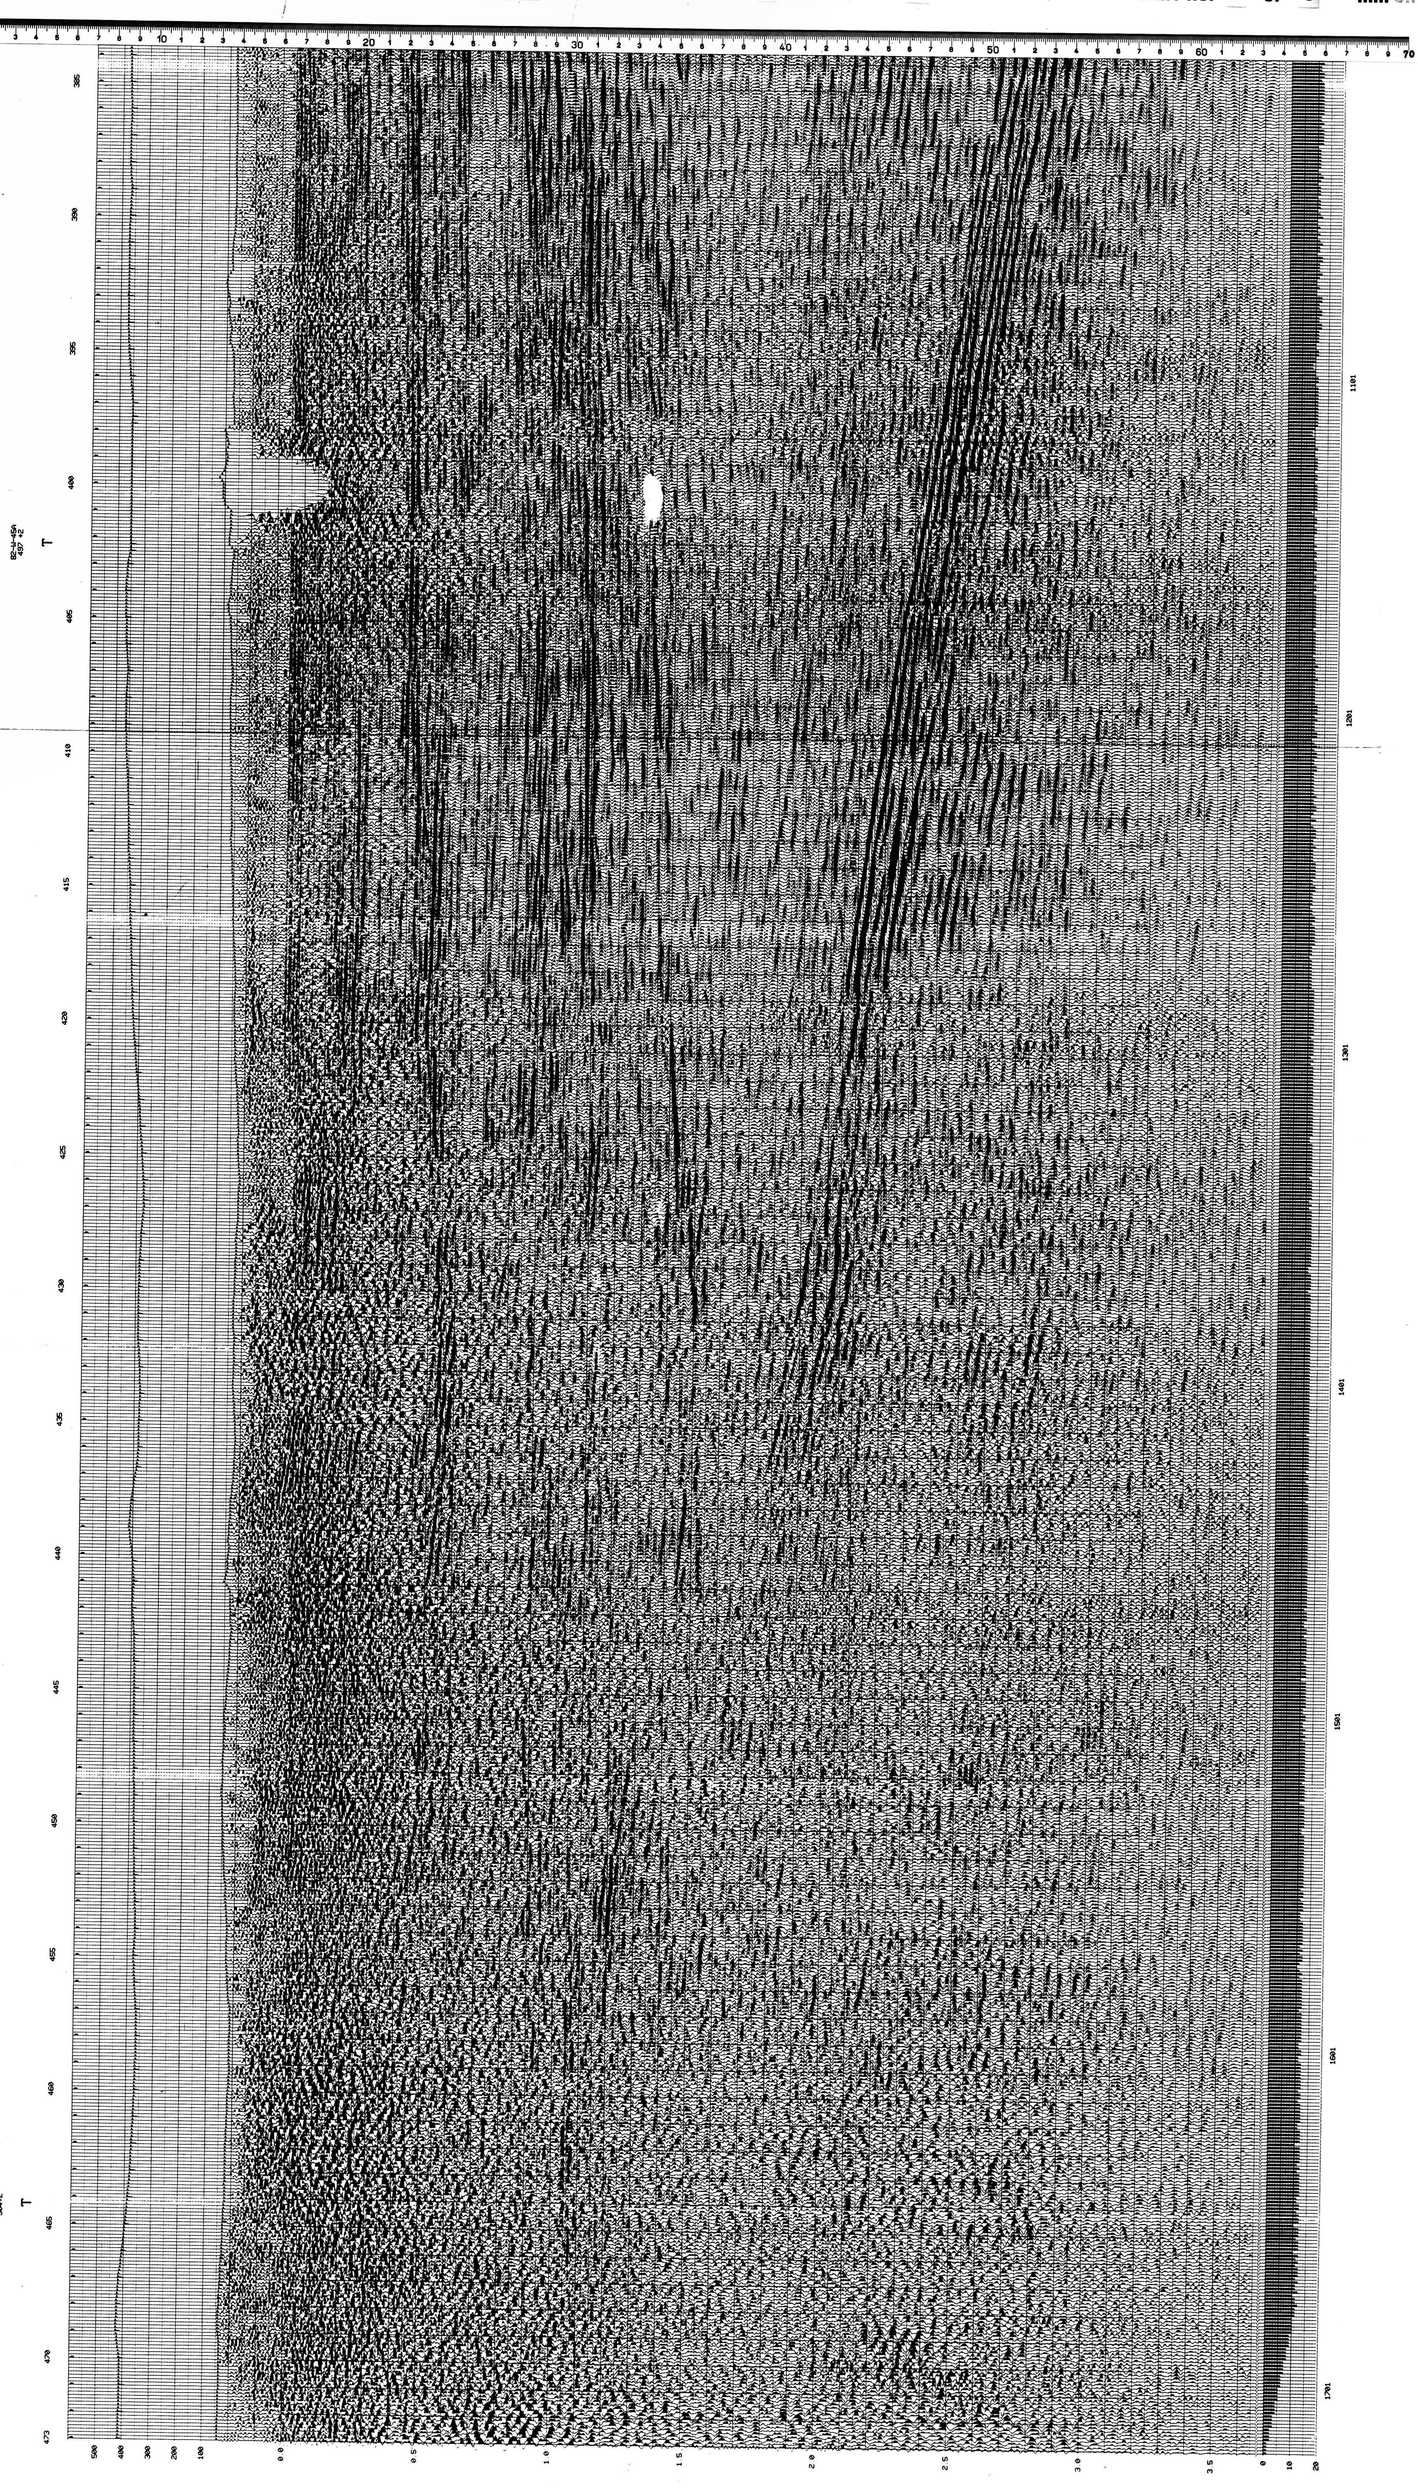
PROJ. NO. 2 4 6 - 0 6 - 0 5 - 1 1 5 LINE NO. 8 2 - W - 5 2 PART NO. 3 OF 3 R.R. 8X