246-06-05-115 .

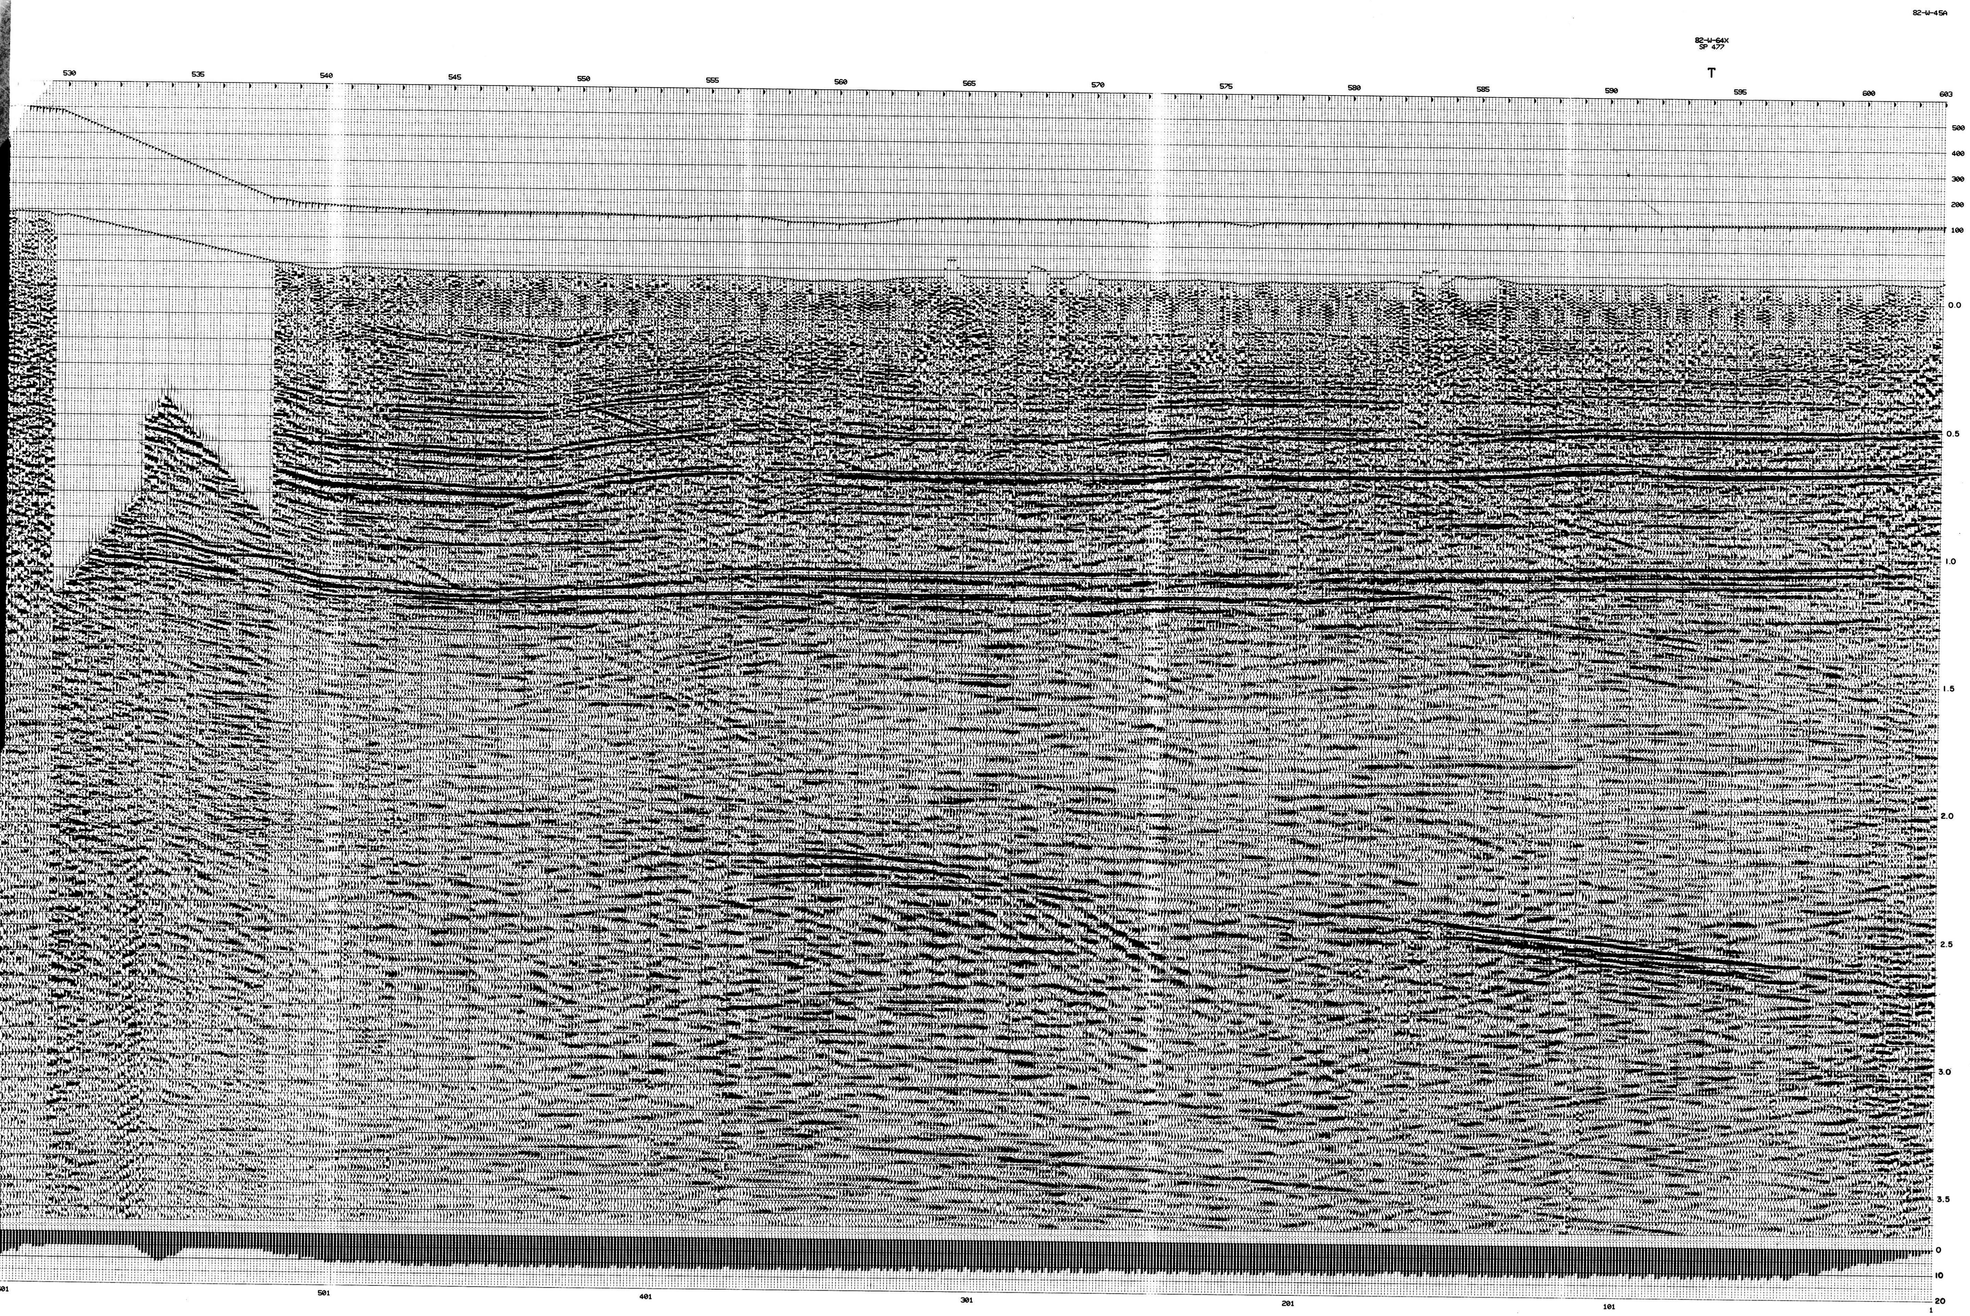

FLAG

SURFACE ELEVATIONS

SURFACE IN TIME

GEO-X SYSTEMS LTD.
CALGARY ALBERTA

LINE: 82-W-45A TYPE: S-R P
DIRECTION ⟶ N.
PROJECT: SAMMON'S CREEK
LOCATION: DISTRICT OF MACKENZIE NTS 106 H
CLIENT: PETRO-CANADA EXPLORATION INC.

SHOT BY WESTERN GEOPHYSICAL , PTY. 362 DATE 3/82

SPREAD 1584 m - 33 m x 33 m - 1584 m
SOURCE 2 kg at 18 m
RECEIVERS GEOSPACE 20D , 10 Hz , 9 OVER 53 m
SOURCE INTERVAL 132 m GROUP INTERVAL 33 m

AMPLIFIERS DFS V FIELD FILTER 8-128 Hz NOTCH OUT
GAIN MODE IFP TAPE FORMAT SEG B

PROCESSED AT GEO-X DATE 6/82

1 DIGITAL CONVERSION SAMPLE RATE 2 ms
2 AMPLITUDE RECOVERY A.G.C.
PREFILTER
3 DECONVOLUTION TYPE SPIKING
OPERATOR LENGTH 60 ms PREWHITENING 1%
DESIGN GATE 400-2400 ms SCOPING
4 STRUCTURAL CORRECTIONS
DATUM SEA LEVEL DATUM VELOCITY 3506 m/sec
PROCESSING DATUM - 300 ms.
[X] ELEVATIONS [X] WEATHERING [X] DRIFT
10 ANALYSIS STATISTICAL SURFACE CONSISTENT STATICS
5 11 MOVEOUT [5] PRELIMINARY [11] FINAL
6 SCALING
7 12 STATICS [7] SURFACE STACK RESIDUAL
[12] CROSS CORRELATION
[ ]
8 WORK SECTION DISPLAY
9 TRACE KILLS
13 MUTE DISTANCE (m) 314 924 3168
TIME (ms) 300 550-650 1700
14 GATHER FOLD 12
15 STACK STACK REEL
16 FILTER 16 / 12/16 - 80/90 Hz , 0 - 2500 ms
12/16 - 50/60 Hz , 2500 - 4000 ms
17 ADDITIONAL PROCESSING
17 LINEAR RAMP SCALING
TIME 0-130 , 250-1600, 2300 , 3300 4000
%SCALE 75 , 100 , 120 , 250
18 EQUALIZATION 400-2400ms

78410

2060 Walkley Rd.
Ottawa, Ont.
K1G 3P4
Tel: (613) 731-9571
Telex: 053-3502
Cable: TERRA

PROJ. NO. 2 4 6 - 0 6 - 0 5 - 1 1 5

LINE NO. 8 2 - W - 4 5 A

PART NO. 1 OF 3

R.R. 8X

terra
2060 Walkley Rd. Ottawa, Ont.
Canada K1G 3P5
Tel. (613) 731-9571
Telex: 053-3502 Cable: TERRA

PROJ. NO. 2 4 6 - 0 6 - 0 5 - 1 1 5

LINE NO. 8 2 - W - 4 5 A

PART NO. 2 OF 3

R.R. 8X

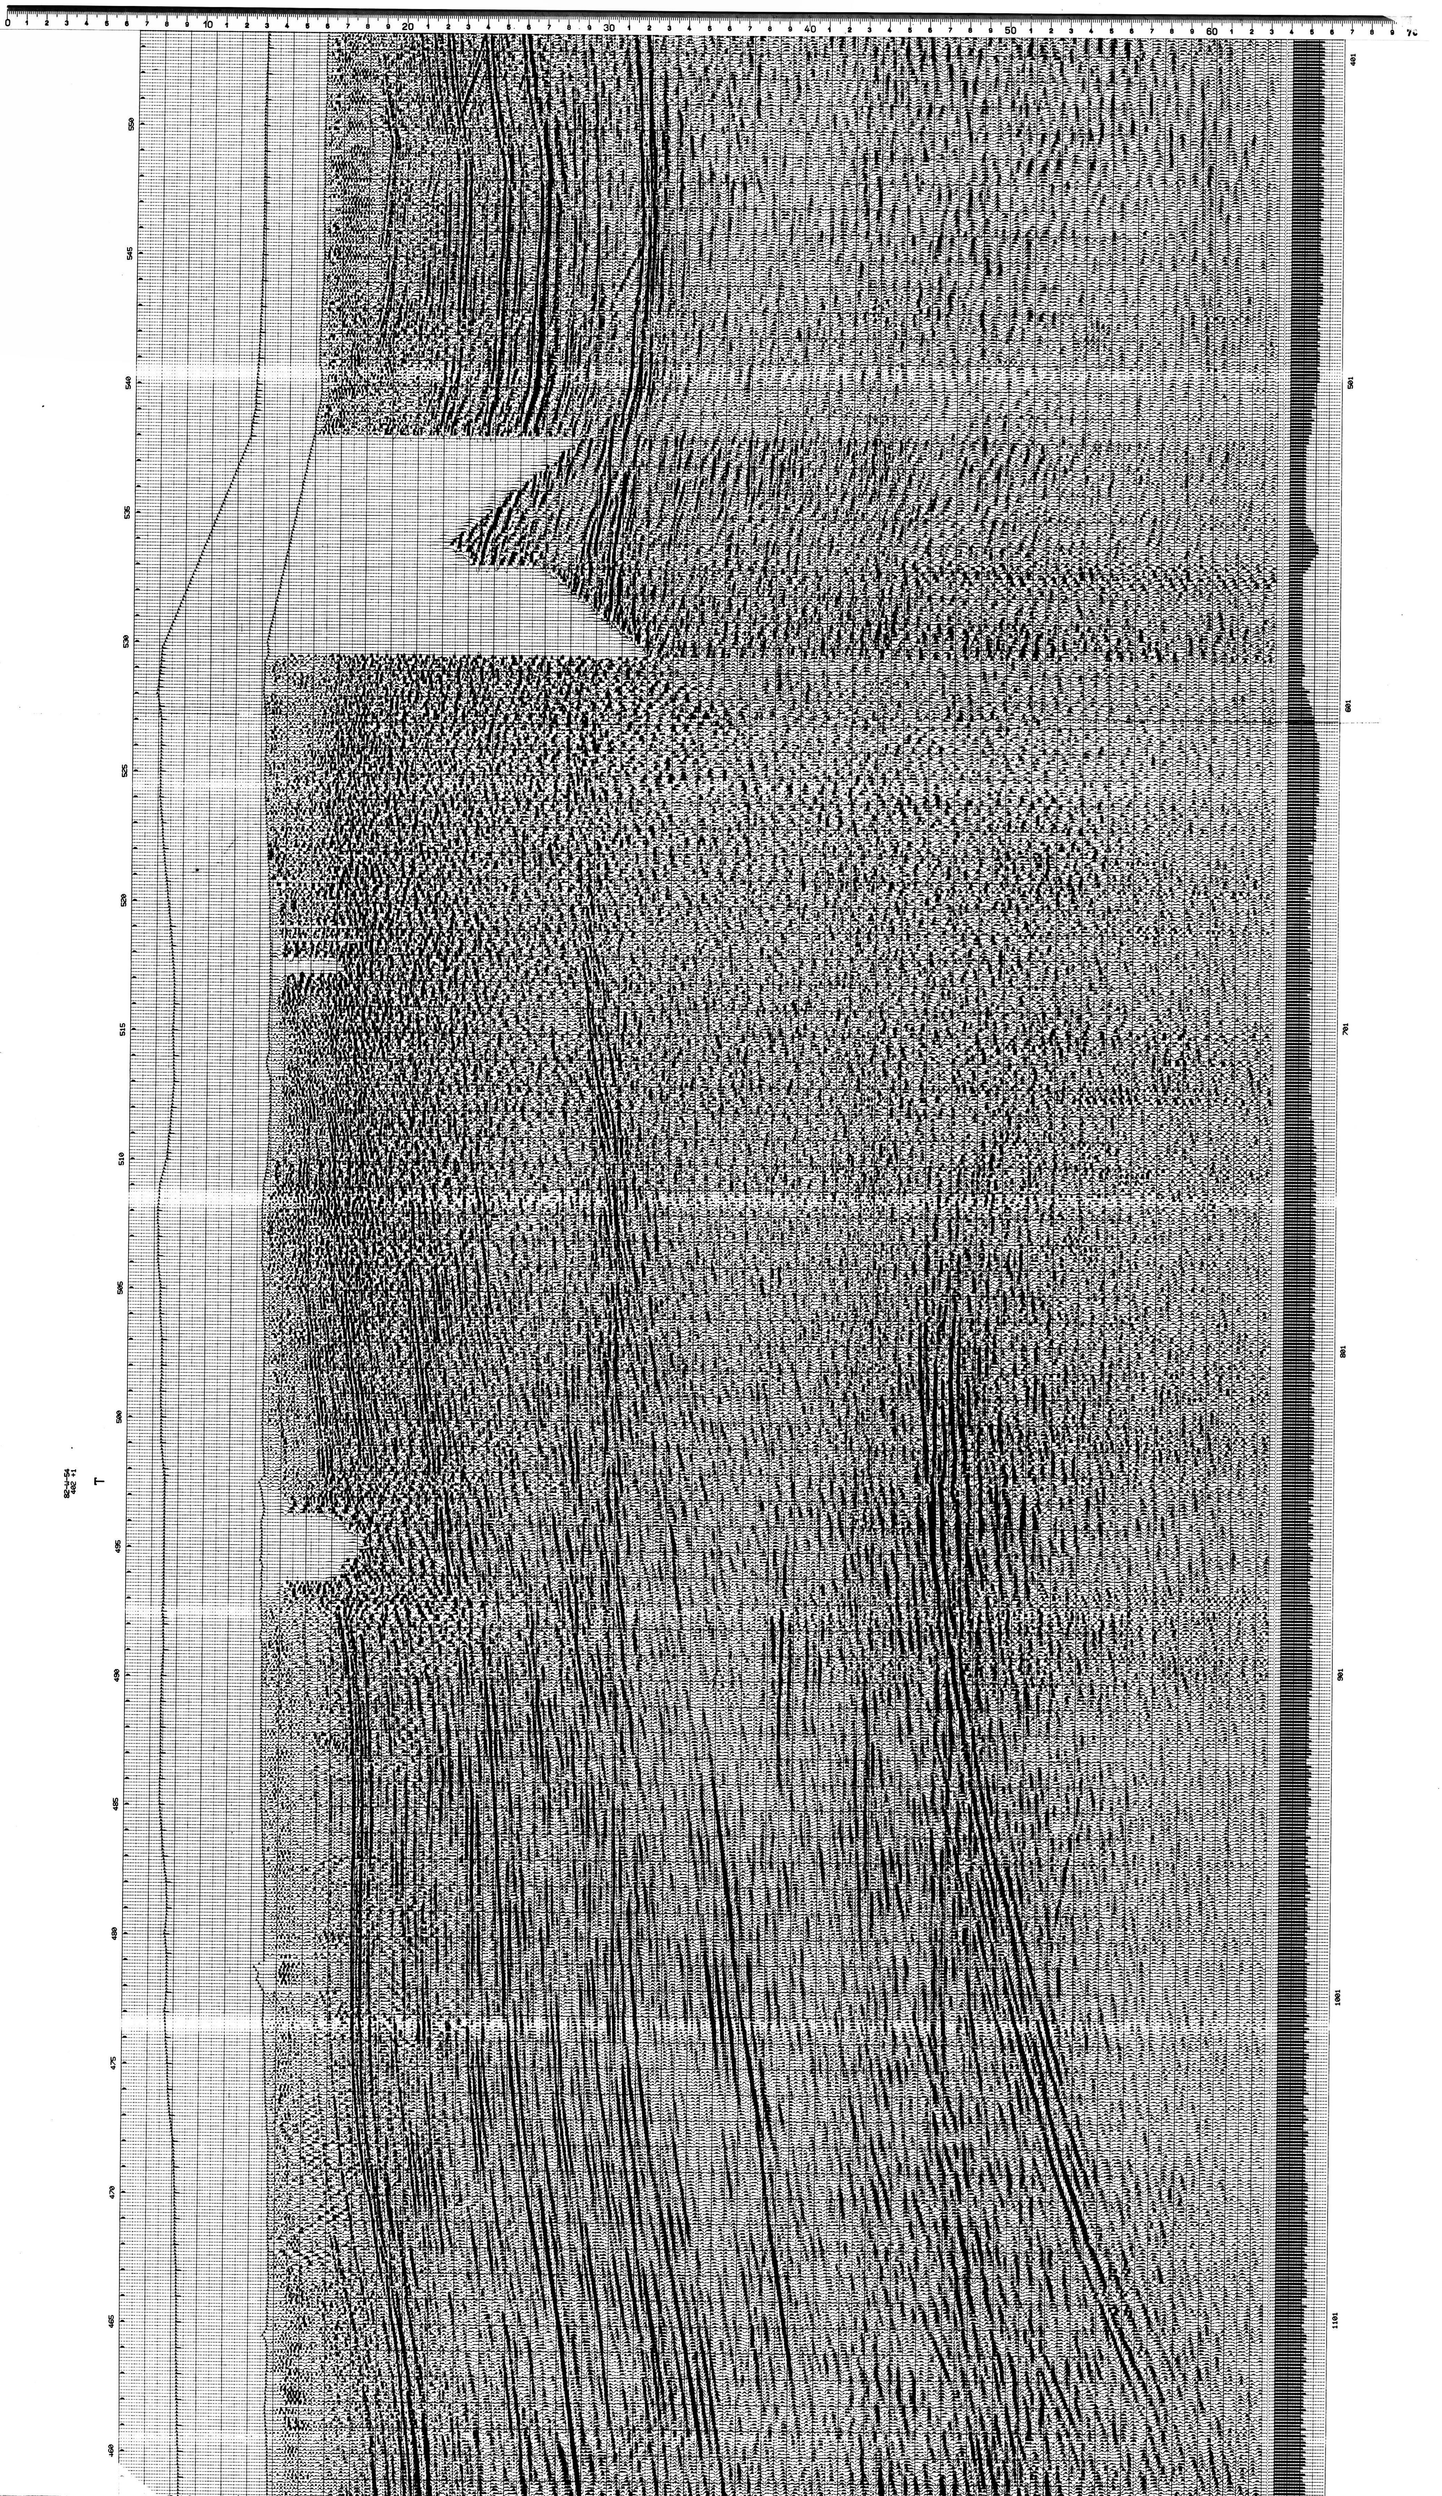

2060 Walkley Rd. Ottawa, Ont.
Canada K1G 3P5
Tel. (613) 731-9571
Telex: 053-3502 Cable: TERRA
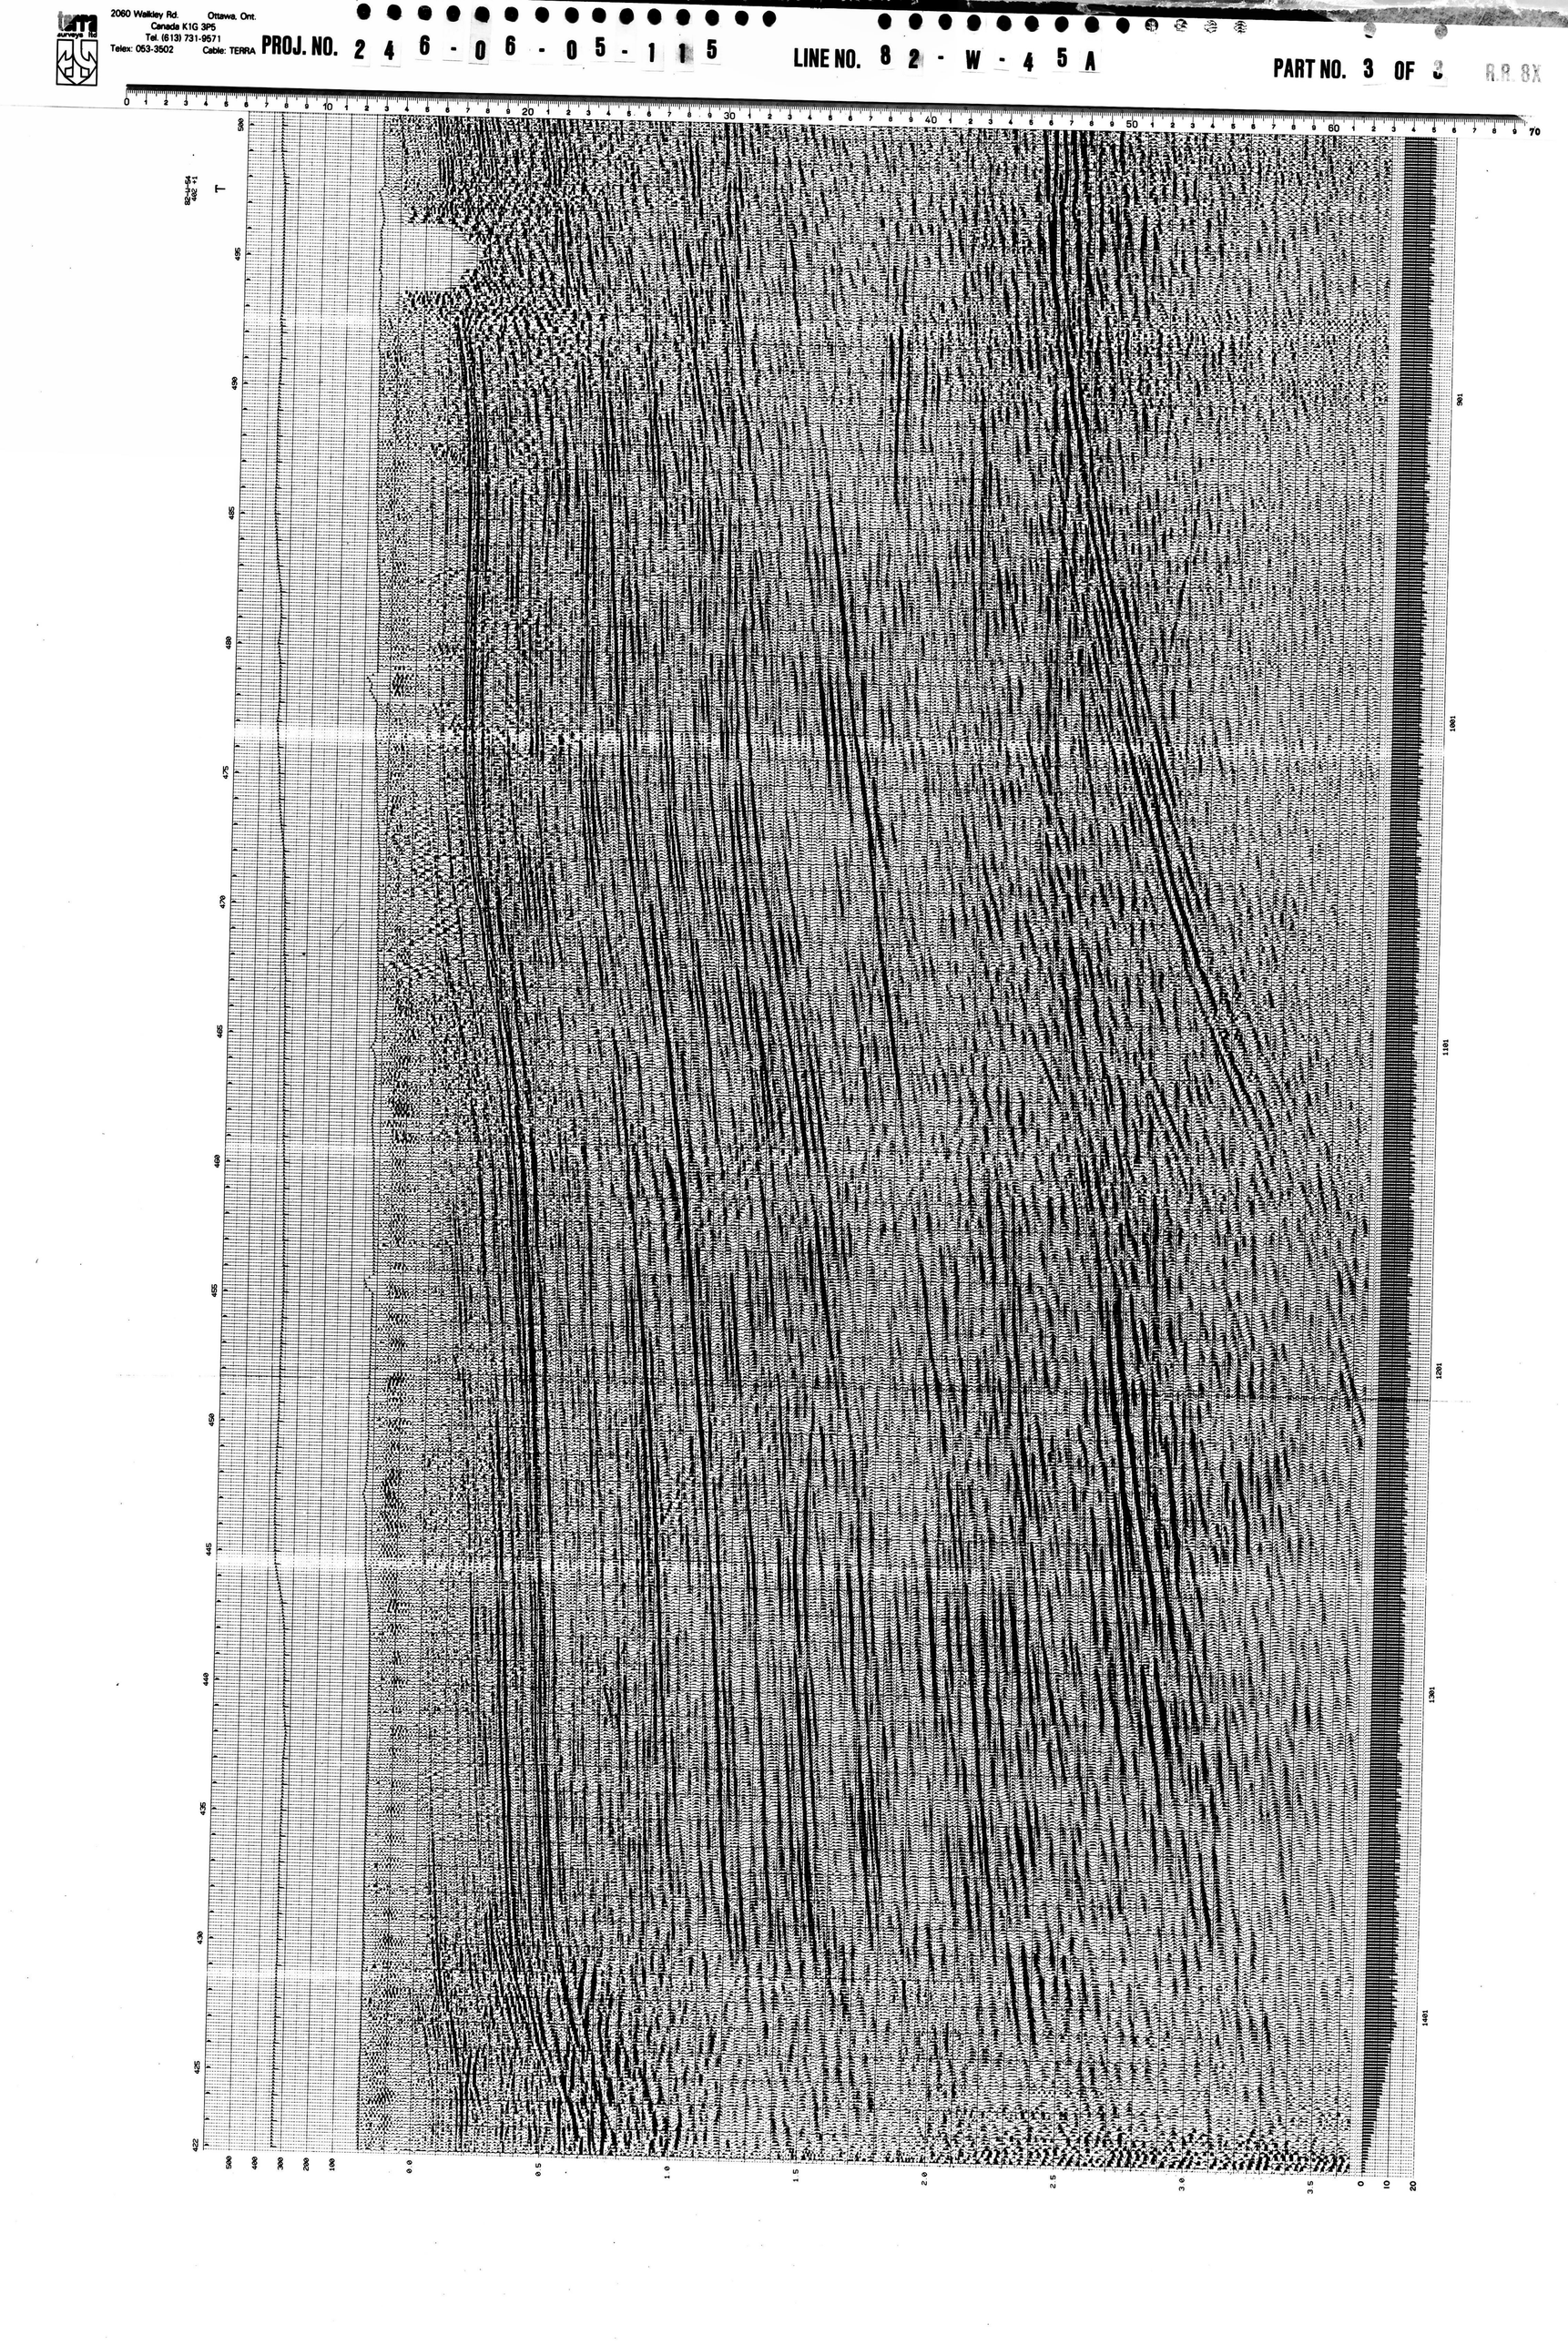
PROJ. NO. 2 4 6 - 0 6 - 0 5 - 1 1 5 LINE NO. 8 2 - W - 4 5 A PART NO. 3 OF 3