TRIATHLON PROJ. NO. 9237-N5-1E LINE NO. STRUCTURAL CROSS-SECTIONS PART NO. 1 OF 1 R.R. 10X

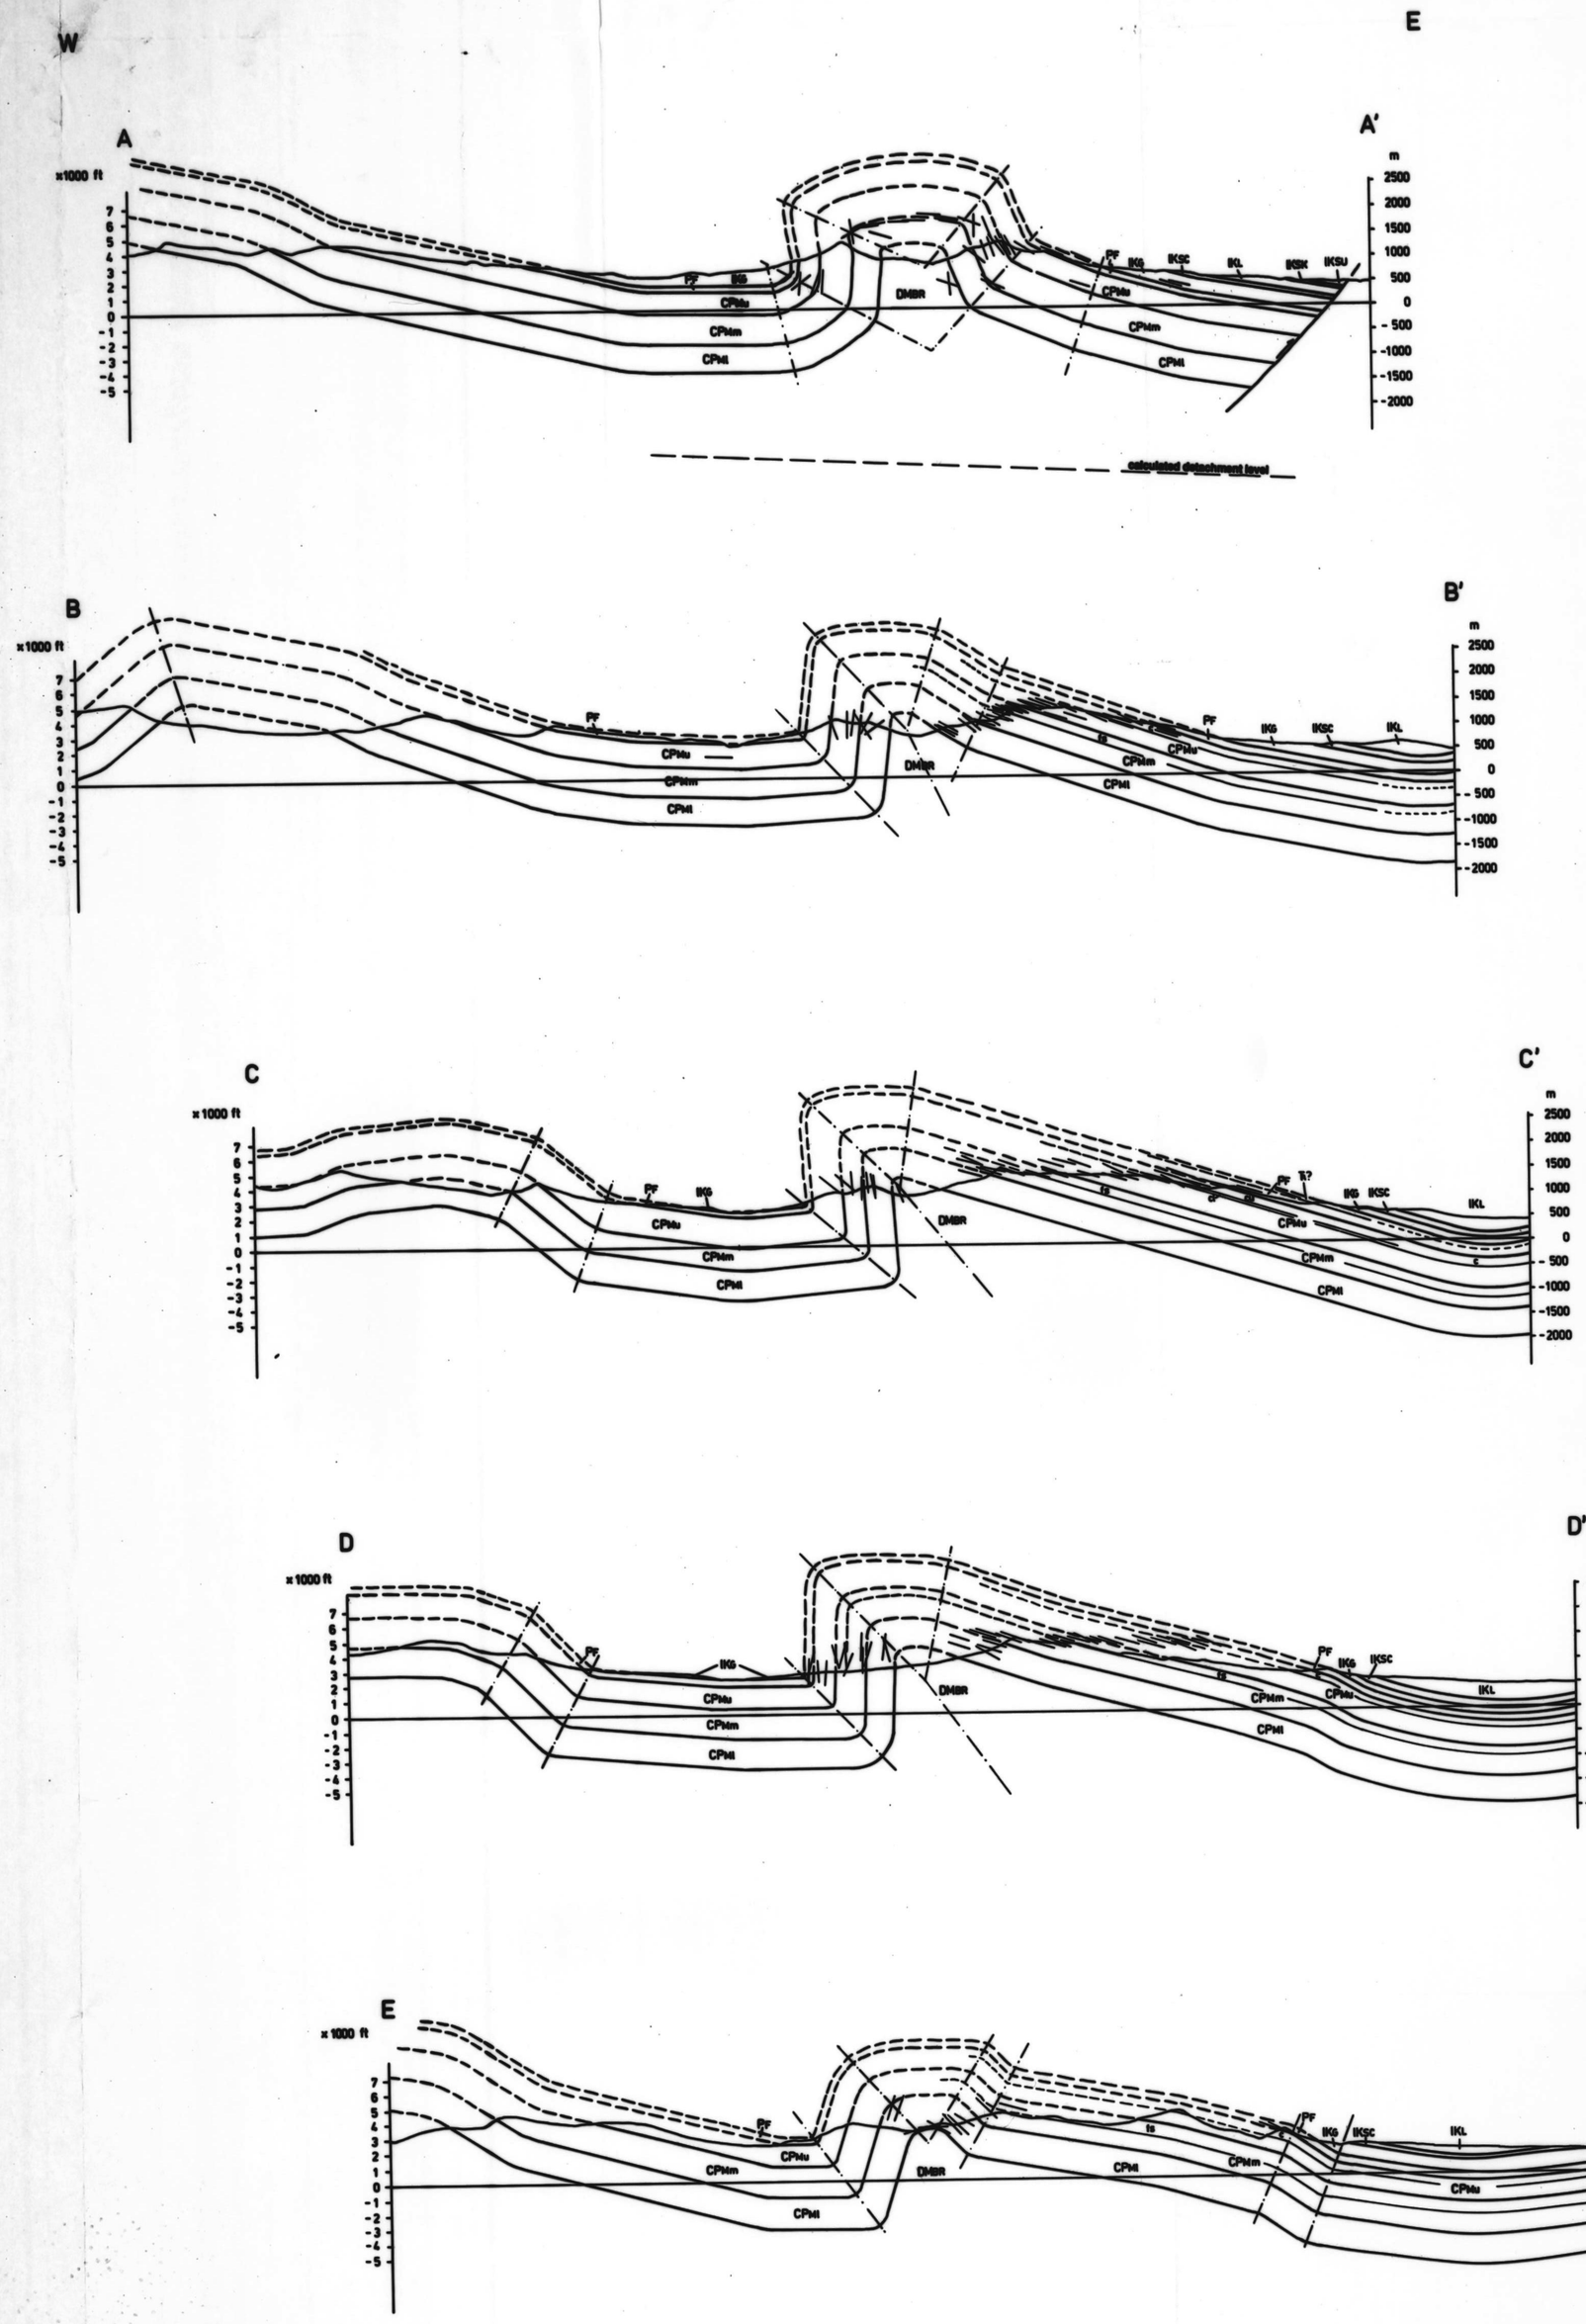

9237-N5-1E final

TEK Consulting Ltd.

Figure 4:
Structural Cross-Sections

Client:	Norcen Energy Resources Ltd.
Project:	Kotaneelee
Area:	Fort Liard, N.W.T.
Map Sheets:	95 C/9, 95 C/8
Author:	Thomas Kubli
Date:	August, 96
Scale:	1:50,000